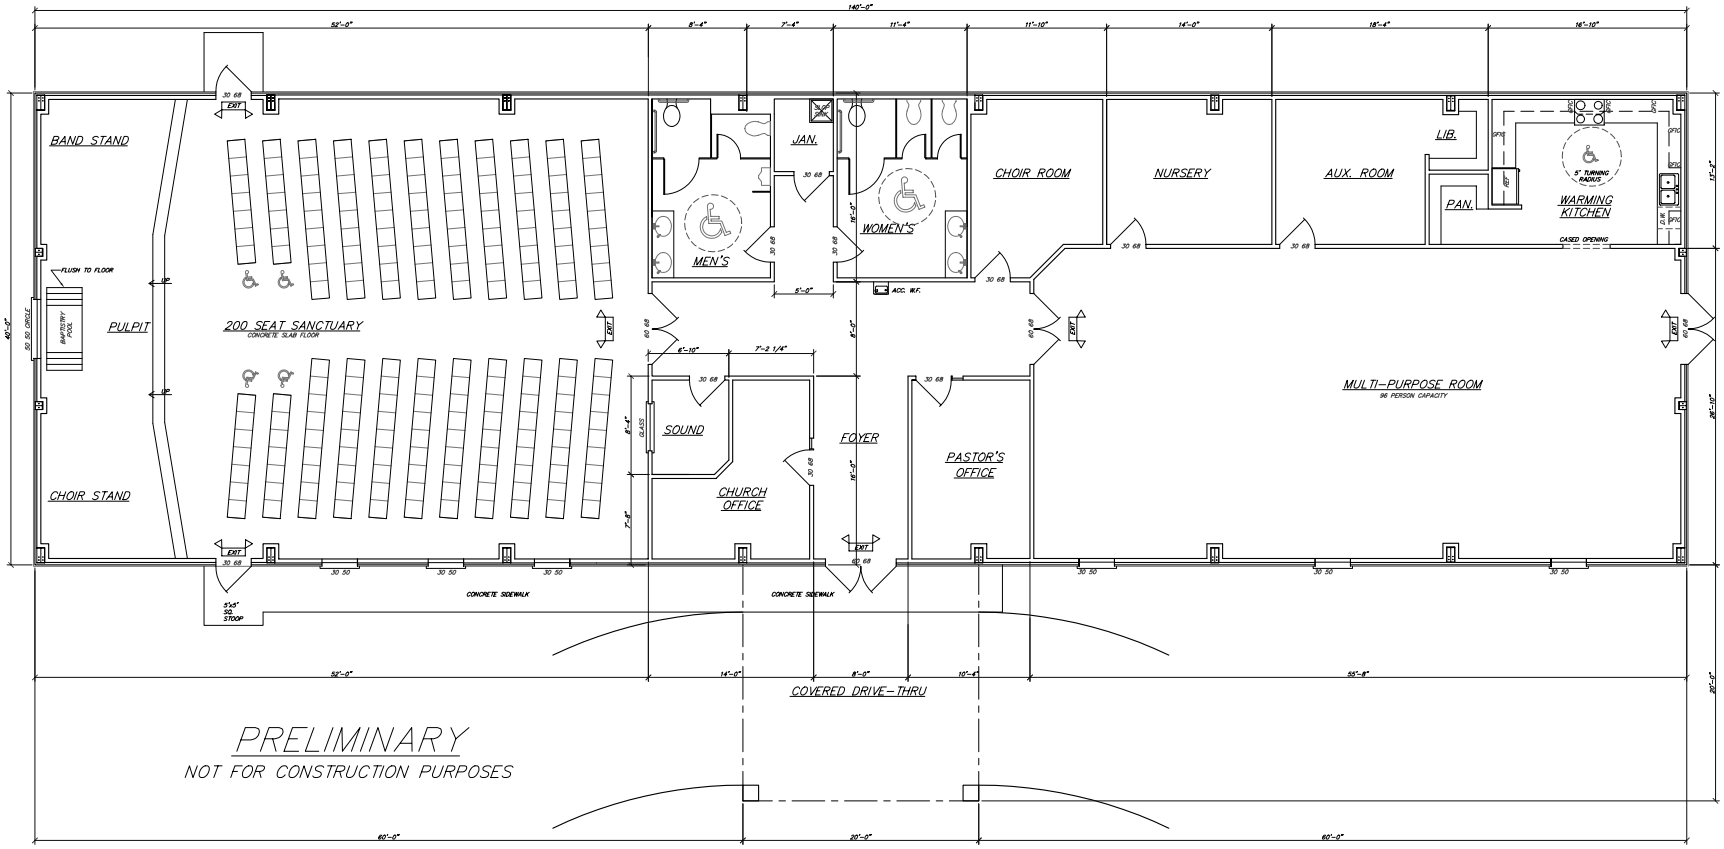

MAIN FLOOR PLAN
SCALE: 3/16" = 1'-0"

CATCH THE VISION
MT CALVERY BAPTIST CHURCH

DRAWINGS BY: DESIGN OPTIONS INC – DON MAYER
COPYRIGHT 2006 – ALL RIGHTS RESERVED
CAD OPERATOR: ERIC DEWNTER
DRAWING FILE: C:\DWG\CATCHTHEVISION.DWG
APRIL 16, 2006 SHEET 1 OF 3